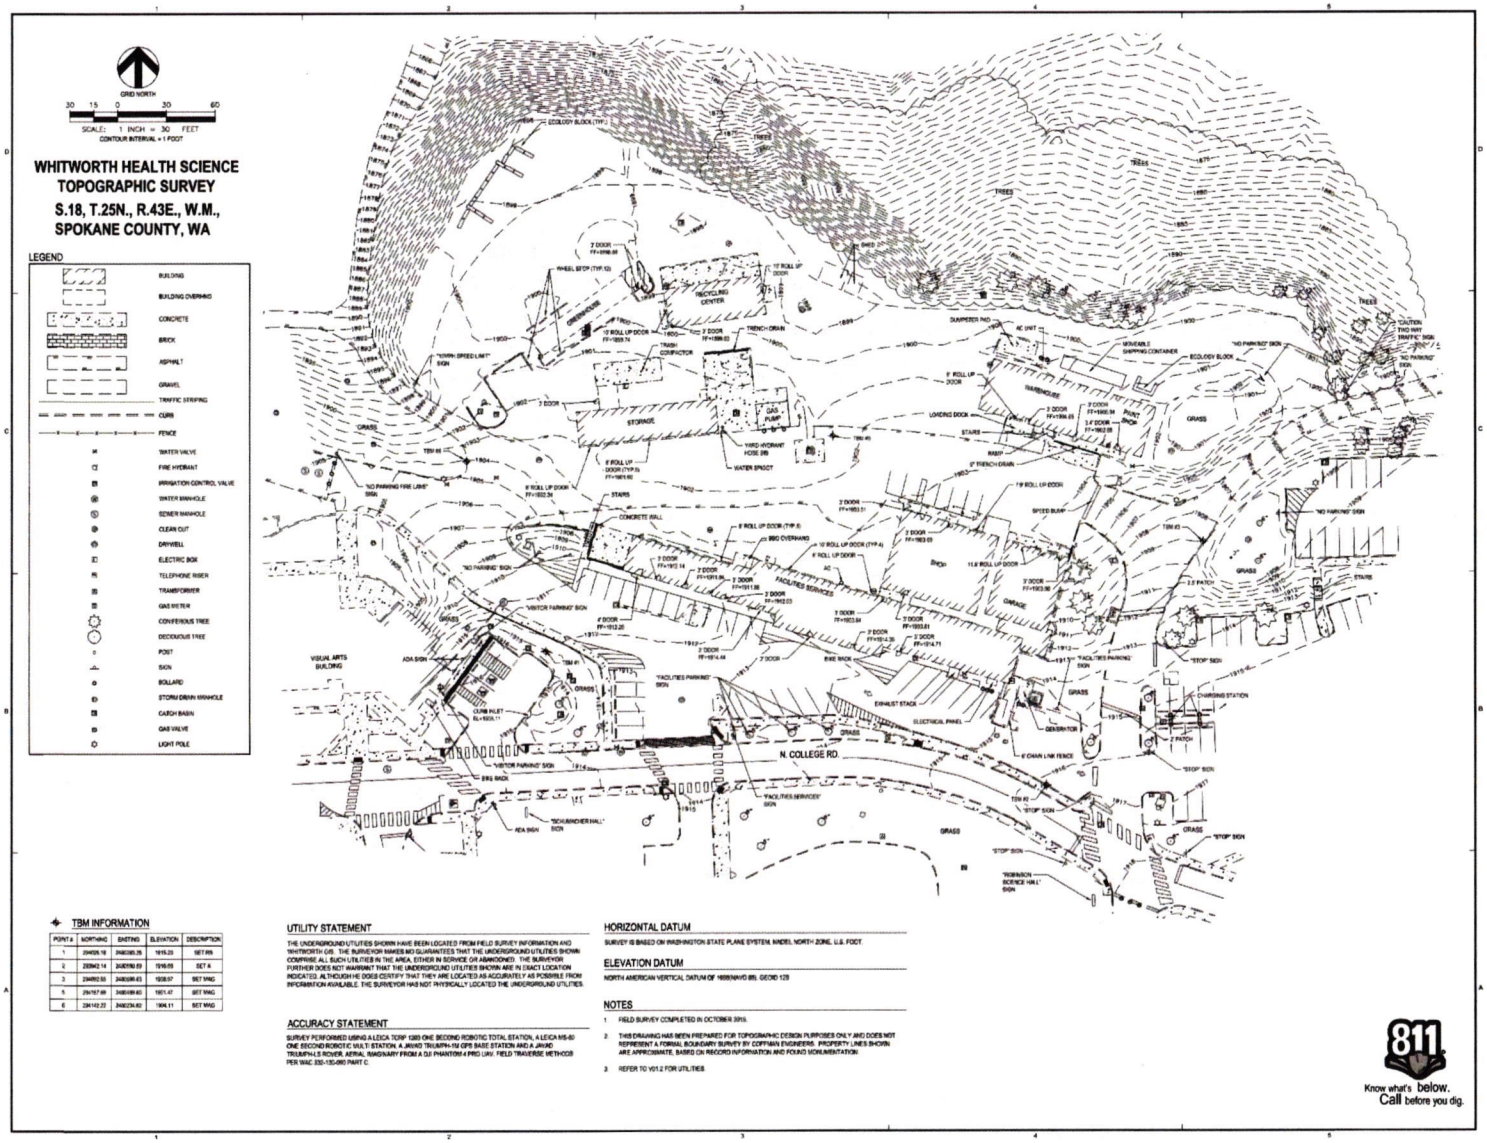

COFFMAN ENGINEERS
10 N. Post Street, Suite 500
Spokane, WA 99201
ph 509.328.2994
www.coffman.com

REVISIONS

REV	DATE	DESCRIPTION

PROJ. NO.	192186
DRAWN	MP
CHECKED	JEA & KMR
DATE	11/13/19

© COFFMAN ENGINEERS INC.

SHEET TITLE:
WHITWORTH HEALTH SCIENCE TOPOGRAPHIC SURVEY

SHEET NO:
V01.1

SHEET 1 OF 4

BID PAC 2, PERMIT SET

WHITWORTH UNIVERSITY
HEALTH SCIENCES BUILDING
300 WEST HAWTHORNE ROAD, SPOKANE, WA 99251

COFFMAN ENGINEERS
NAC ARCHITECTURE

JOB NO.	111-19097
DRAWN	KCM
CHECKED	CBM
DATE	6-22-20

TOPOGRAPHIC SURVEY

BP2
C0.02