NW¼, SEC.14, T.26N., R.42E., W.M.

PRELIMINARY PLAT

FALCON RIDGE NORTH

LOCATED IN A PORTION OF
NW 1/4, SEC. 14, T. 26 N., R. 42 E., W.M.
SPOKANE COUNTY, WA

PN-1967-05

UNDERGROUND SERVICE ALERT
ONE-CALL NUMBER
811
CALL TWO BUSINESS DAYS BEFORE YOU DIG

VICINITY MAP

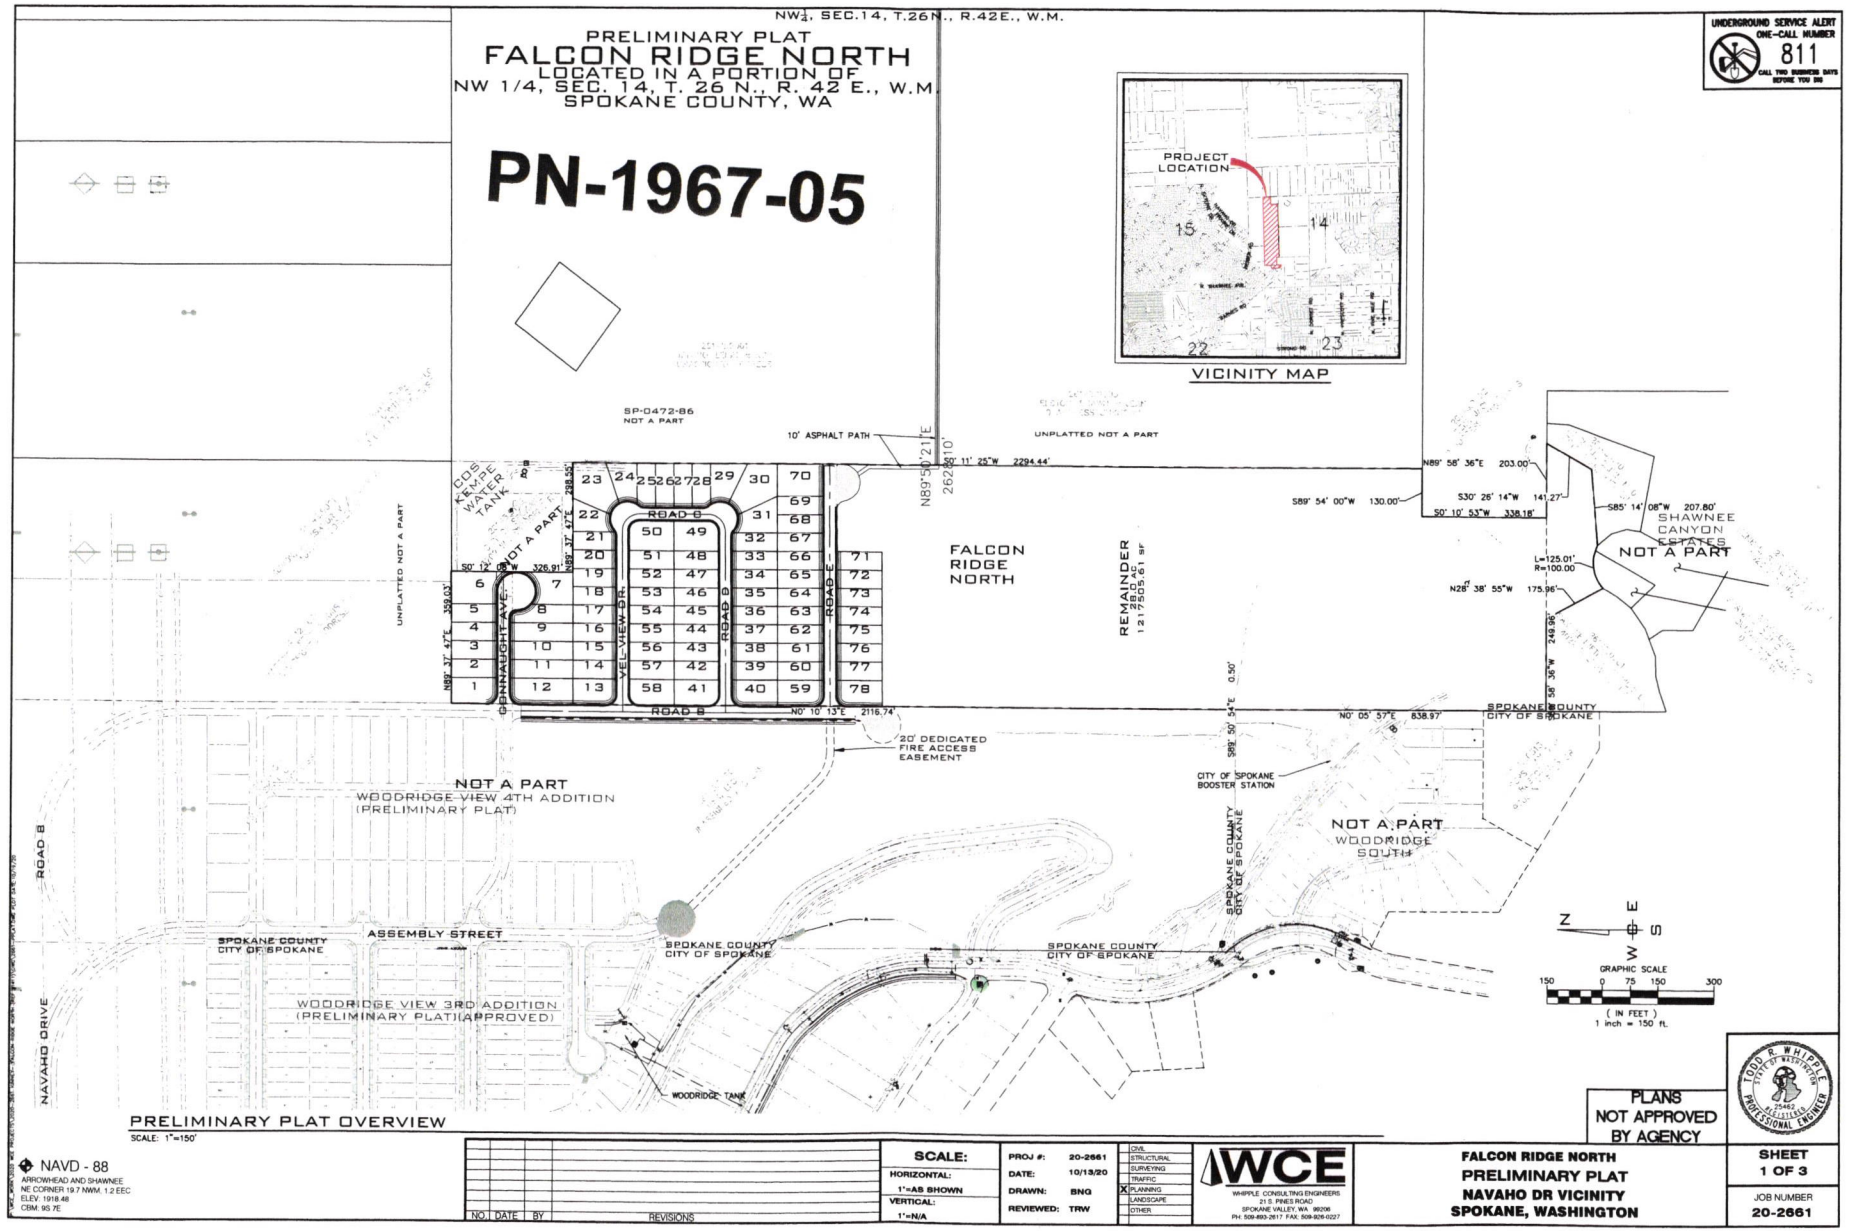

PRELIMINARY PLAT OVERVIEW
SCALE: 1"=150'

NAVD - 88
ARROWHEAD AND SHAWNEE
NE CORNER 19.7 NWM, 1.2 EEC
ELEV: 1918.48
CBM: 95.7E

PLANS NOT APPROVED BY AGENCY

TODD R. WHIPPLE
STATE OF WASHINGTON
25462
REGISTERED
PROFESSIONAL ENGINEER

NO.	DATE	BY	REVISIONS

SCALE:	
HORIZONTAL:	1"=AS SHOWN
VERTICAL:	1"=N/A

PROJ #:	20-2661
DATE:	10/13/20
DRAWN:	BNG
REVIEWED:	TRW

- CIVIL
- STRUCTURAL
- SURVEYING
- TRAFFIC
- [X] PLANNING
- LANDSCAPE
- OTHER

WCE
WHIPPLE CONSULTING ENGINEERS
21 S. PINES ROAD
SPOKANE VALLEY, WA. 99206
PH: 509-893-2617 FAX: 509-926-0227

FALCON RIDGE NORTH
PRELIMINARY PLAT
NAVAHO DR VICINITY
SPOKANE, WASHINGTON

SHEET 1 OF 3

JOB NUMBER 20-2661

P:\WCE_WORK\2020 WCE PROJECTS\2020-2661 Kinney- Falcon Ridge North (ref #1411)\DWG\2661-PLAT.dwg, 10/19/2020 2:56:59 PM, DWG To PDF.pc3